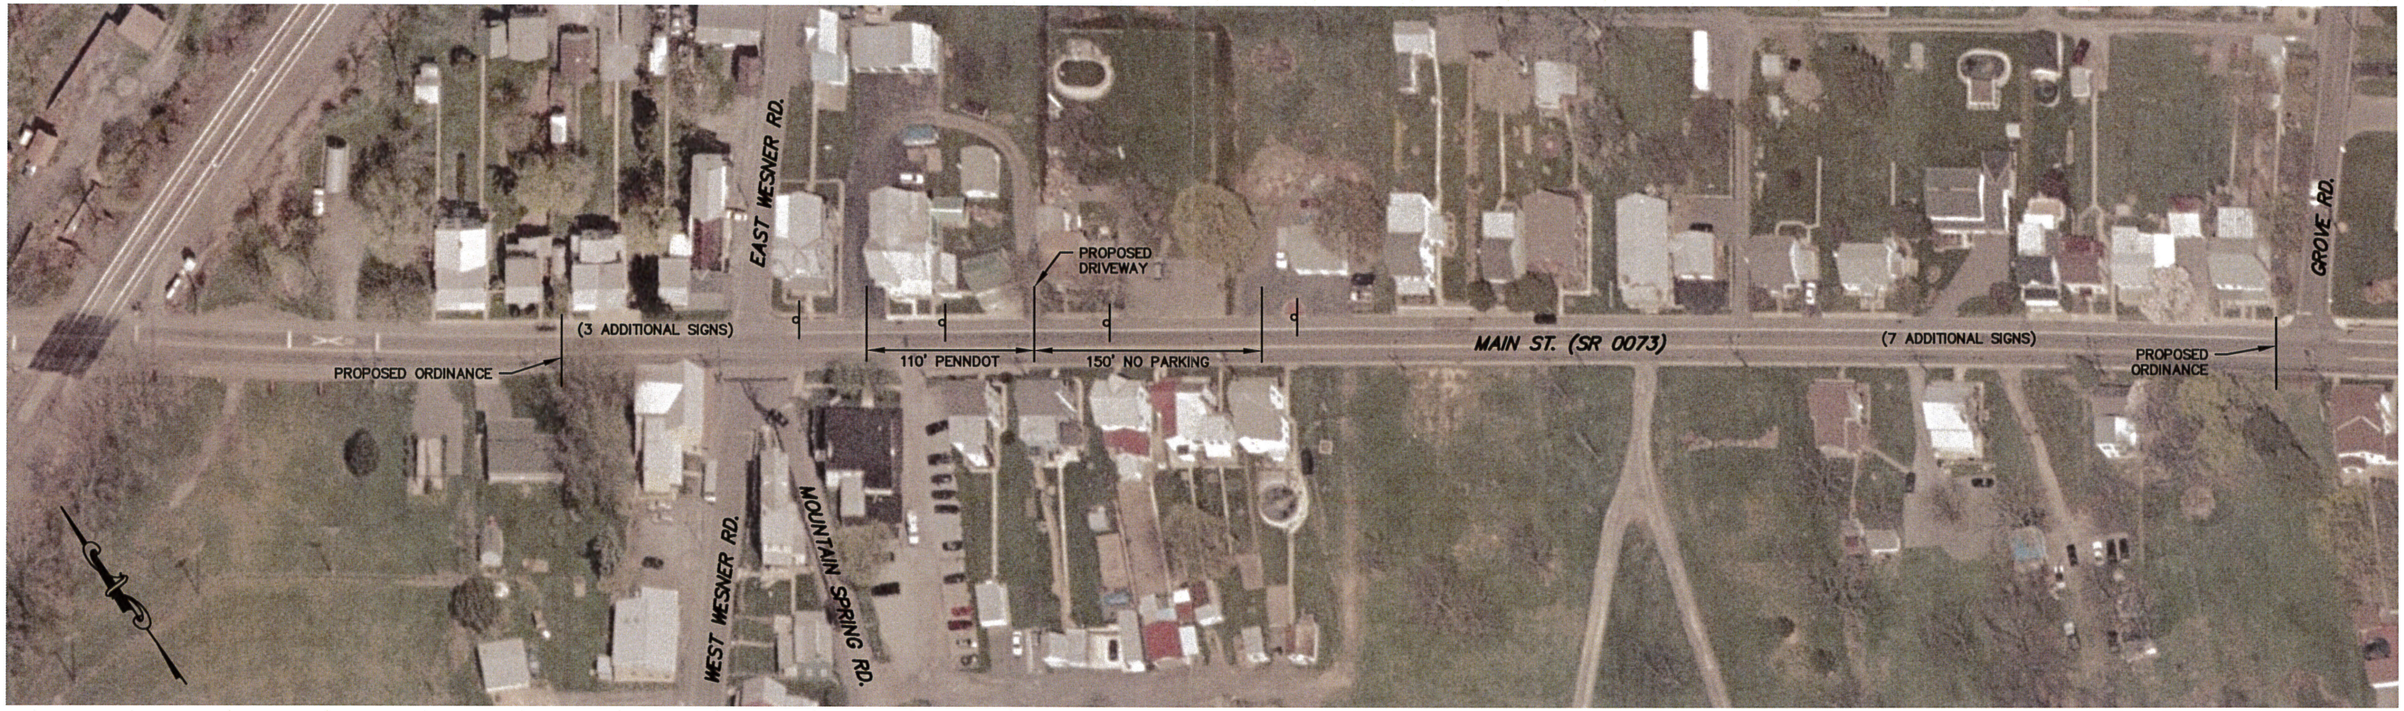

MAIN STREET (RAILROAD TO GROVE ROAD)

SCALE: 1"=100'

LEGEND

NO PARKING SIGN (R8-3) ⊄

GRAPHIC SCALE

100 0 50 100 200 400

SCALE IN FEET

R8-3

NO PARKING SYMBOL SIGN

(a) Justification. The No Parking Symbol Sign (R8-3) shall be authorized for use to prohibit parking along a given highway. If the restriction applies to a limited area or zone, supplemental signs or messages shall be authorized to show the limits of the restriction. Authorized supplemental signs include, but are not limited to the Restricted Hours Plaque (R10-20AP), No Parking Restricted Hours Plaque (R8-3HP-1), No Parking Loading Zone Plaque (R8-3GP-1), No Parking Arrow Plaque (R7-301), Tow-Away Zone Sign (R7-201AP) and No Parking On Pavement Sign (R8-3CP). As an alternate to the use of supplemental signs, the appropriate supplemental message and the no parking symbol may be incorporated into a single sign.

(b) Size. The standard size R8-3 sign shall be 12" x 12" in business, residential, or park areas and 24" x 24" in rural areas. The standard size for expressways shall be 36" x 36", and on freeways shall be 48" x 48".

(c) Placement. Signs should be set at an angle of not less than 30° or more than 45° with a line parallel to the flow of traffic so as to be visible to approaching traffic. Care should be taken to ensure that supplemental arrows point in the proper direction to indicate the regulated area. Signs shall be placed at the beginning of and at reasonable intervals throughout the restriction.

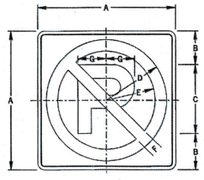

DIMENSIONS - IN										
SIGN SIZE A x A	B	C	D	E	F	G	MAR-GIN	BOR-DER	BLANK STD.
12" x 12"	3	6E(M)	4.9	3.9	1	2.4	0.4	0.4	———
24" x 24"	6	12E(M)	10.5	8.5	2	4.8	0.4	0.6	B3-24
36" x 36"	9	18E(M)	15.8	12.8	3	7.2	0.6	0.8	B3-36
48" x 48"	12	24E(M)	21	17	4	9.6	0.8	1.2	B3-48

COLOR:

SYMBOL AND BORDER:
BLACK (NON-REFLECTORIZED)

CIRCLE AND DIAGONAL:
RED (REFLECTORIZED)

BACKGROUND:
WHITE (REFLECTORIZED)

APPROVED FOR THE SECRETARY OF TRANSPORTATION

By: Date: 02-29-12

Chief, Traffic Engineering and Permits Section
Bureau of Maintenance and Operations

NO PARKING SIGN (R8-3)

SCALE: NONE

© 2015 ALL RIGHTS RESERVED

MAIDENCREEK TOWNSHIP
1 QUARRY ROAD, BLANDON, PA 19510

MAIN STREET NO PARKING PLAN

SITE PLAN

MAIDENCREEK TOWNSHIP, BERKS COUNTY, PENNSYLVANIA

GREAT VALLEY CONSULTANTS
ENGINEERS ♦ ARCHITECTS ♦ PLANNERS ♦ SURVEYORS ♦ CONSULTANTS
75 COMMERCE DRIVE
WYOMISSING, PA 19610-1038
PHONE: 610-375-8822
FAX: 610-375-8977
www.greatvalleyconsultants.com

DRAFTED BY: JRM	AS NOTED (SCALE)	10/27/15 (DATE)
CHECKED BY:		
APPROVALS:	3026-018-B-001 (DRAWING NUMBER)	

FILE NAME: P:\3000\3026 - Maidencreek Twp\018 - Road Occupancy Permits\505A Main St.-No Parking Plan.dwg