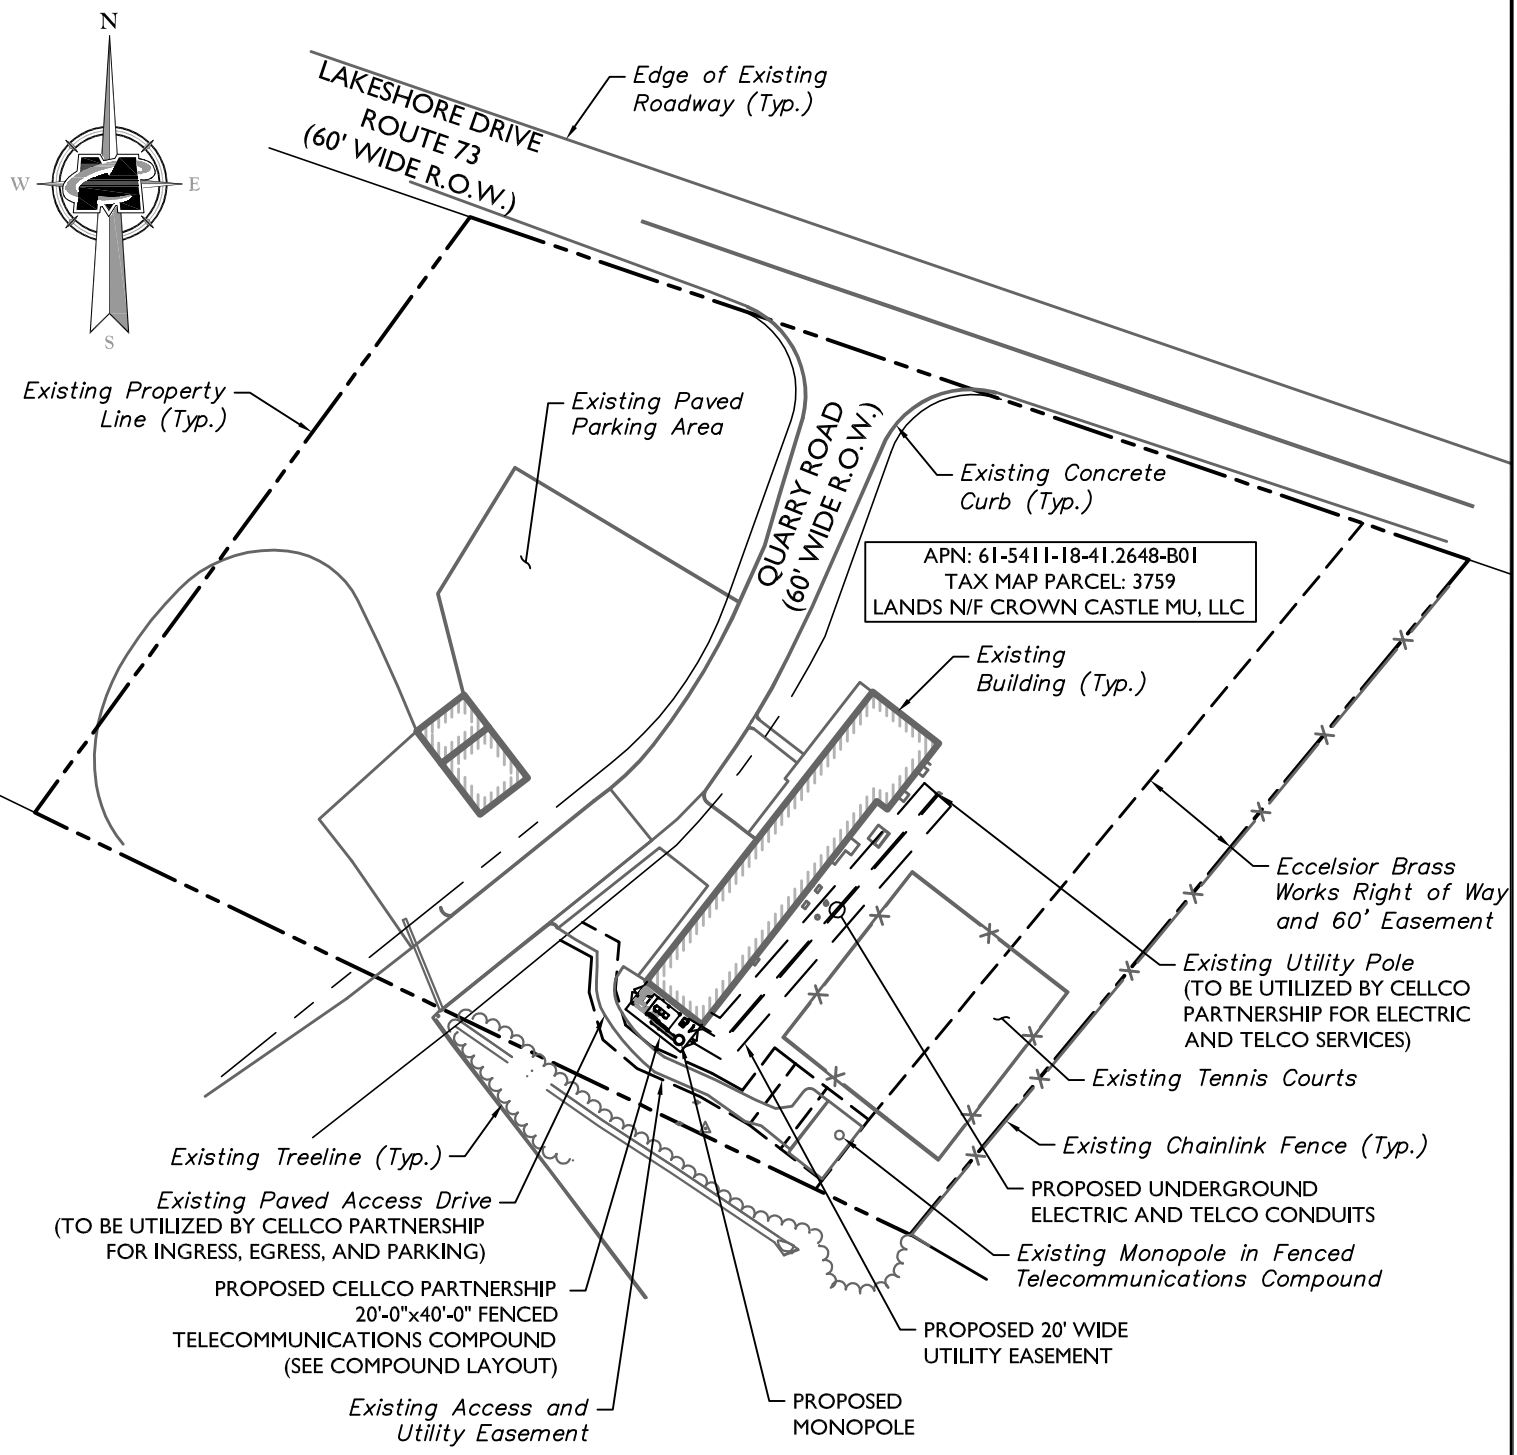

SITE PLAN

NOT TO SCALE

NOTE:
THE PURPOSE OF THIS DRAWING IS FOR CONCEPT ONLY. ALL DIMENSIONS AND/OR LOCATIONS SHOWN ARE APPROXIMATE AND SUBJECT TO REGULATORY AGENCY REVIEW.

MASER CONSULTING P.A.
Customer Loyalty *through* Client Satisfaction
www.maserconsulting.com
Engineers ■ Planners ■ Surveyors ■ Landscape Architects ■ Environmental Scientists
Office Locations:
■ Red Bank, NJ ■ Clinton, NJ ■ Hamilton, NJ ■ Marmora, NJ ■ Mt. Arlington, NJ
■ Mt. Laurel, NJ ■ Sterling, VA ■ Albuquerque, NM ■ Albany, NY ■ Chestnut Ridge, NY
■ Newburgh, NY ■ Westchester, NY ■ Bethlehem, PA ■ Exton, PA ■ Tampa, FL

Copyright © 2015. Maser Consulting P.A. All Rights Reserved. This drawing and all the information contained herein is authorized for use only by the party for whom the services were contracted or to whom it is certified. This drawing may not be copied, reused, disclosed, distributed or relied upon for any other purpose without the express written consent of Maser Consulting, P.A.

CELLCO PARTNERSHIP
d/b/a
verizonwireless
5175 CAMPUS DRIVE
PLYMOUTH MEETING, PA 19462

SITE NAME:
RDG BLANDON
1 QUARRY ROAD
BERKS COUNTY
READING, PA 19605

MT. LAUREL OFFICE
2000 Midlantic Drive
Suite 100
Mount Laurel, NJ 08054
Phone: 856.797.0412
Fax: 856.722.1120

REV	DATE	DESCRIPTION
F	08/27/15	ISSUED FOR LEASING
E	08/24/15	ISSUED FOR LEASING
D	08/17/15	ISSUED FOR LEASING
C	08/12/15	ISSUED FOR LEASING

JOB NUMBER: 15960045A
SCALE: AS SHOWN

DRAWN BY:	DESIGN BY:	CHECKED BY:
MEG	MEG	MPC

SHEET TITLE: SITE PLAN
SHEET NUMBER: LE-1

By: MCLEARY
21T-LAYT-LEAS.dwg\LE-1

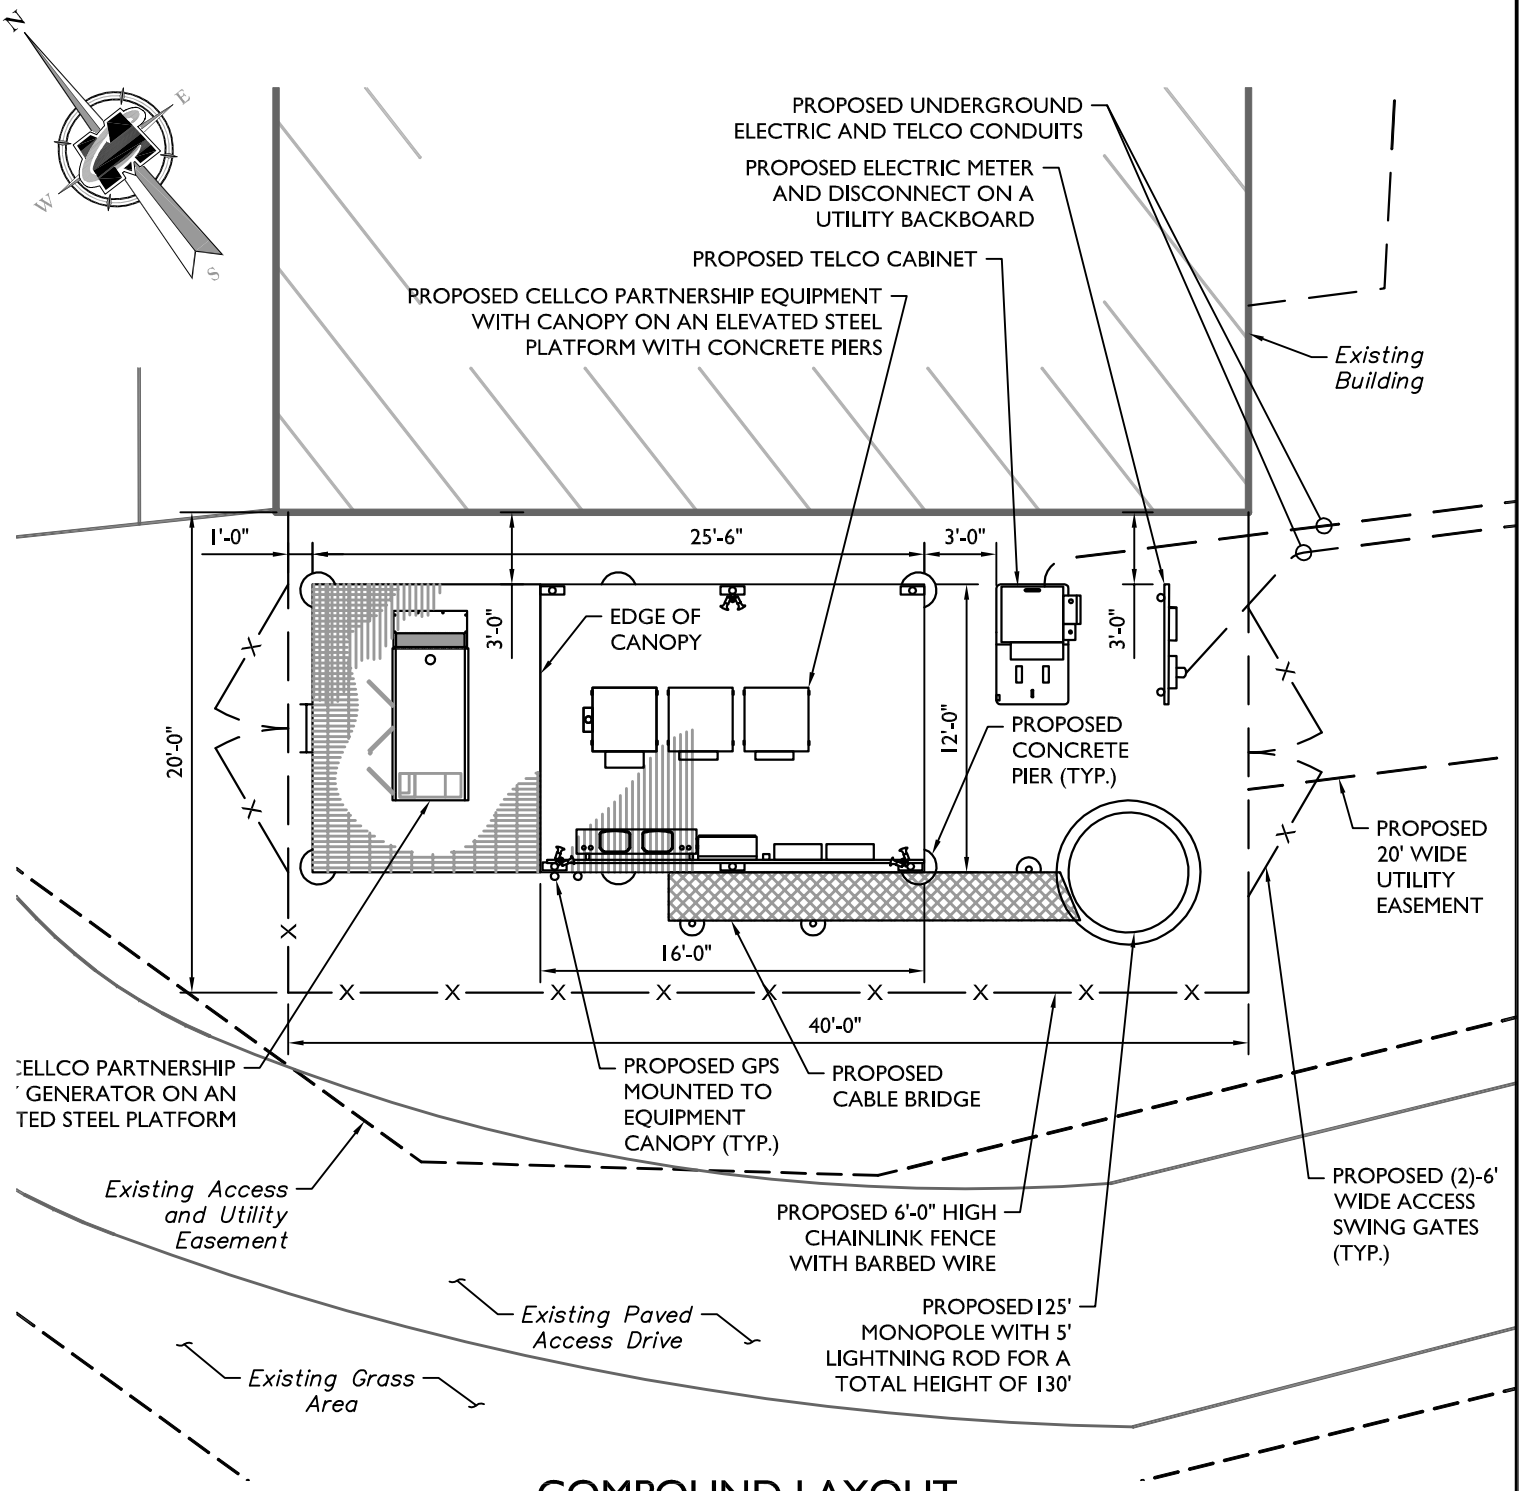

COMPOUND LAYOUT

NOT TO SCALE

MASER CONSULTING P.A.
Customer Loyalty *through* Client Satisfaction
www.maserconsulting.com
Engineers ■ Planners ■ Surveyors ■ Landscape Architects ■ Environmental Scientists
Office Locations:
■ Red Bank, NJ ■ Mt. Laurel, NJ ■ Newburgh, NY
■ Clinton, NJ ■ Sterling, VA ■ Westchester, NY
■ Hamilton, NJ ■ Albuquerque, NM ■ Bethlehem, PA
■ Marmora, NJ ■ Albany, NY ■ Exton, PA
■ Mt. Arlington, NJ ■ Chestnut Ridge, NY ■ Tampa, FL

Copyright © 2015. Maser Consulting P.A. All Rights Reserved. This drawing and all the information contained herein is authorized for use only by the party for whom the services were contracted or to whom it is certified. This drawing may not be copied, reused, disclosed, distributed or relied upon for any other purpose without the express written consent of Maser Consulting, P.A.

CELLCO PARTNERSHIP
d/b/a
verizonwireless
5175 CAMPUS DRIVE
PLYMOUTH MEETING, PA 19462

SITE NAME:

RDG BLANDON
1 QUARRY ROAD
BERKS COUNTY
READING, PA 19605

MT. LAUREL OFFICE
2000 Midlantic Drive
Suite 100
Mount Laurel, NJ 08054
Phone: 856.797.0412
Fax: 856.722.1120

REV	DATE	DESCRIPTION
F	08/27/15	ISSUED FOR LEASING
E	08/24/15	ISSUED FOR LEASING
D	08/17/15	ISSUED FOR LEASING
C	08/12/15	ISSUED FOR LEASING

JOB NUMBER: 15960045A
SCALE: AS SHOWN

DRAWN BY:	DESIGN BY:	CHECKED BY:
MEG	MEG	MPC

SHEET TITLE: COMPOUND LAYOUT
SHEET NUMBER: LE-2

2NT-LAYT-LEAS.dwg\LE-2 By: MCLEARY

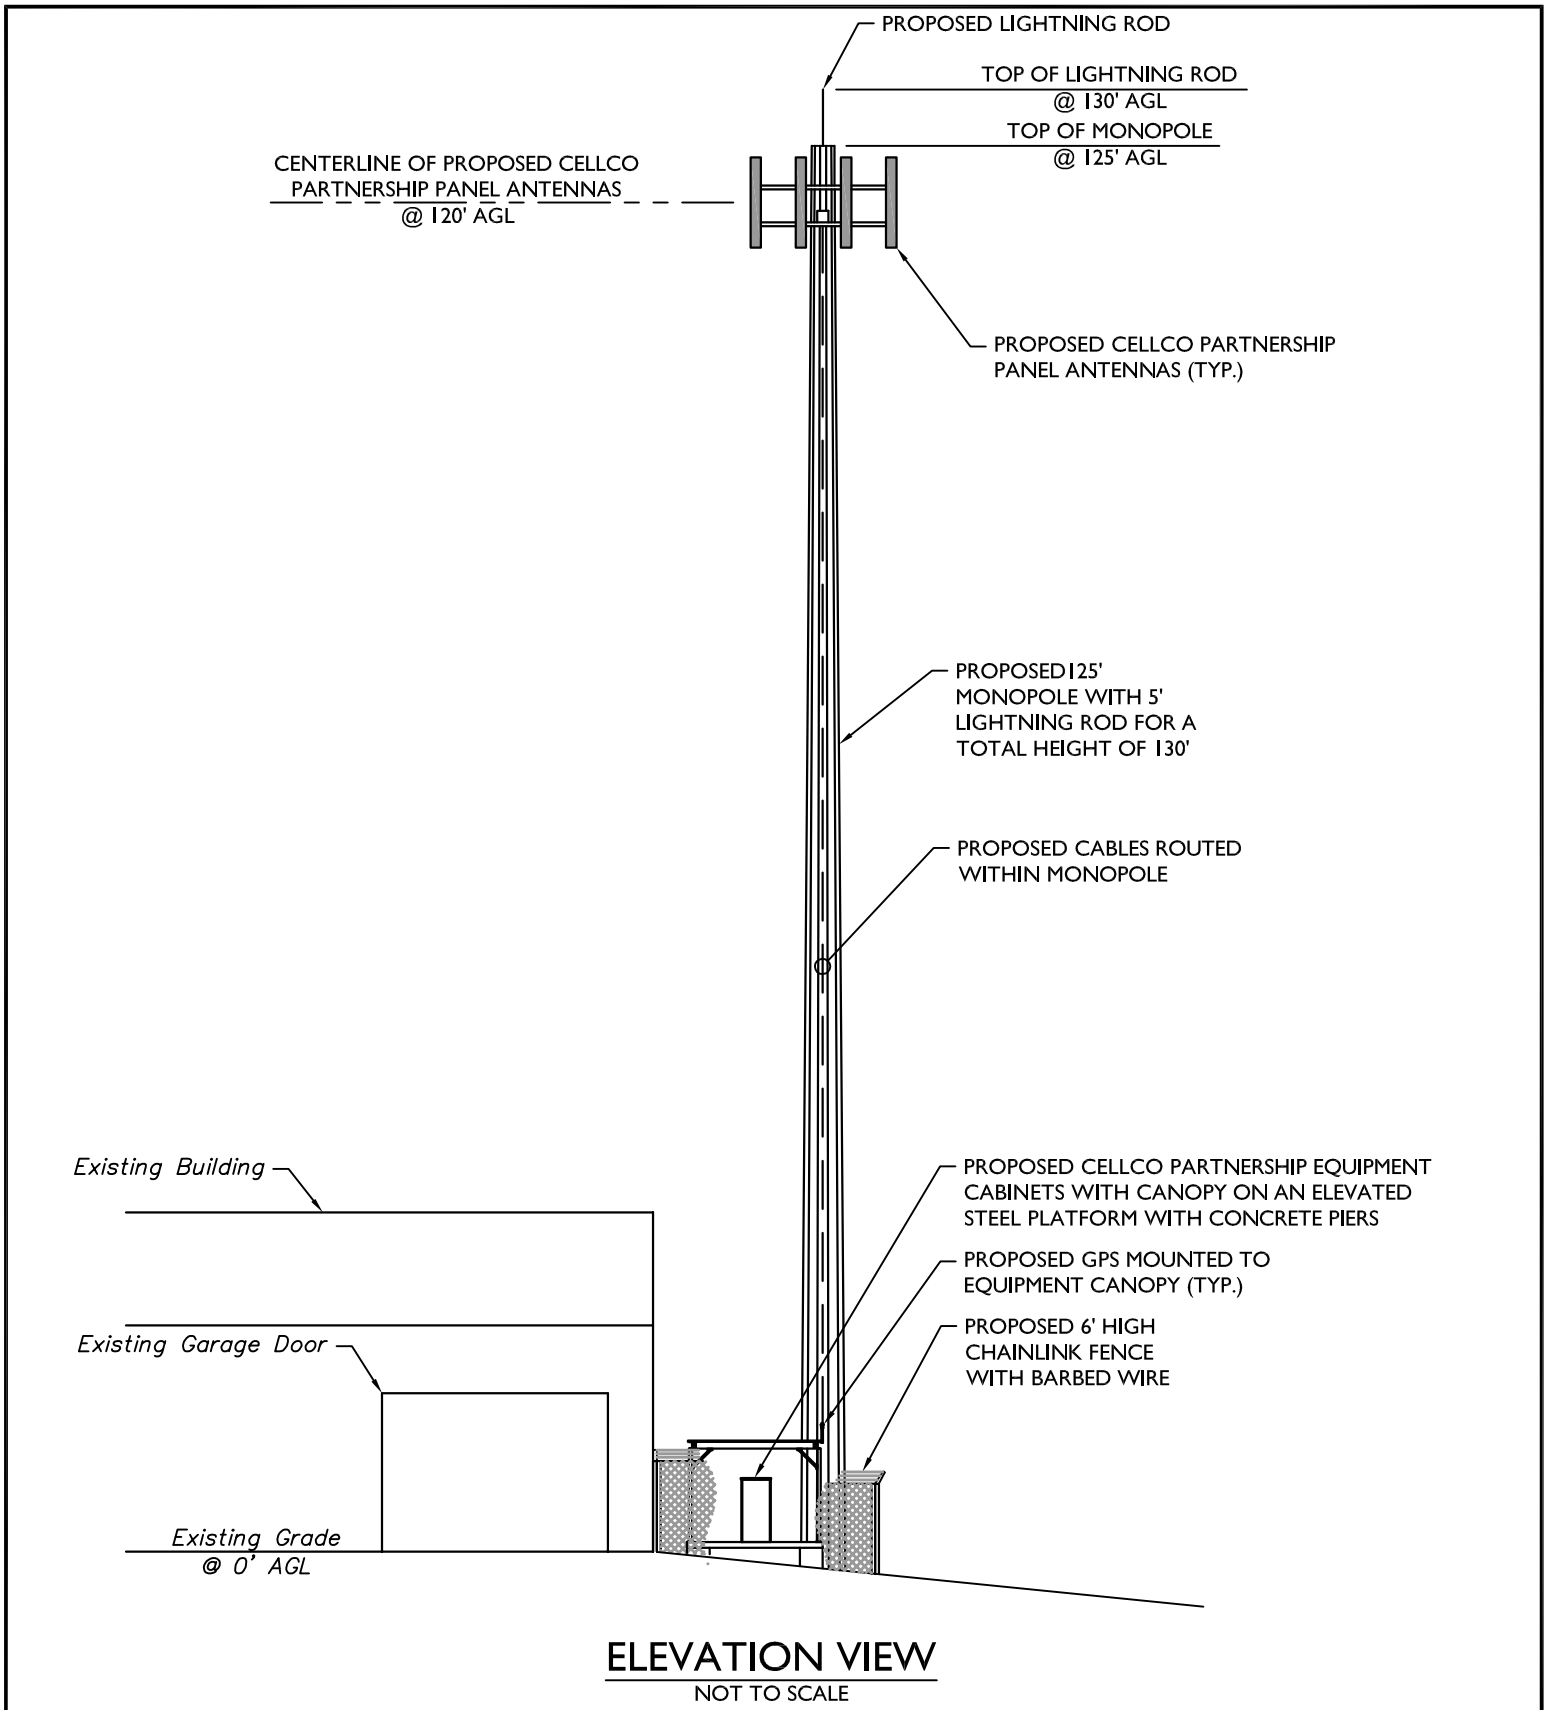

ELEVATION VIEW

NOT TO SCALE

MASER CONSULTING P.A.
Customer Loyalty *through* Client Satisfaction
www.maserconsulting.com
Engineers ■ Planners ■ Surveyors ■ Landscape Architects ■ Environmental Scientists
Office Locations:
■ Red Bank, NJ ■ Mt. Laurel, NJ ■ Newburgh, NY
■ Clinton, NJ ■ Sterling, VA ■ Westchester, NY
■ Hamilton, NJ ■ Albuquerque, NM ■ Bethlehem, PA
■ Marmora, NJ ■ Albany, NY ■ Exton, PA
■ Mt. Arlington, NJ ■ Chestnut Ridge, NY ■ Tampa, FL

Copyright © 2015. Maser Consulting P.A. All Rights Reserved. This drawing and all the information contained herein is authorized for use only by the party for whom the services were contracted or to whom it is certified. This drawing may not be copied, reused, disclosed, distributed or relied upon for any other purpose without the express written consent of Maser Consulting, P.A.

CELLCO PARTNERSHIP
d/b/a
verizonwireless
5175 CAMPUS DRIVE
PLYMOUTH MEETING, PA 19462

SITE NAME:

RDG BLANDON
1 QUARRY ROAD
BERKS COUNTY
READING, PA 19605

MT. LAUREL OFFICE
2000 Midlantic Drive
Suite 100
Mount Laurel, NJ 08054
Phone: 856.797.0412
Fax: 856.722.1120

REV	DATE	DESCRIPTION
F	08/27/15	ISSUED FOR LEASING
E	08/24/15	ISSUED FOR LEASING
D	08/17/15	ISSUED FOR LEASING
C	08/12/15	ISSUED FOR LEASING

JOB NUMBER : 15960045A
SCALE : AS SHOWN

DRAWN BY:	DESIGN BY:	CHECKED BY:
MEG	MEG	MPC

SHEET TITLE : ELEVATION VIEW
SHEET NUMBER : LE-3

By: MCLEARY
2\IT-LAYT-LEAS.dwg\LE-3