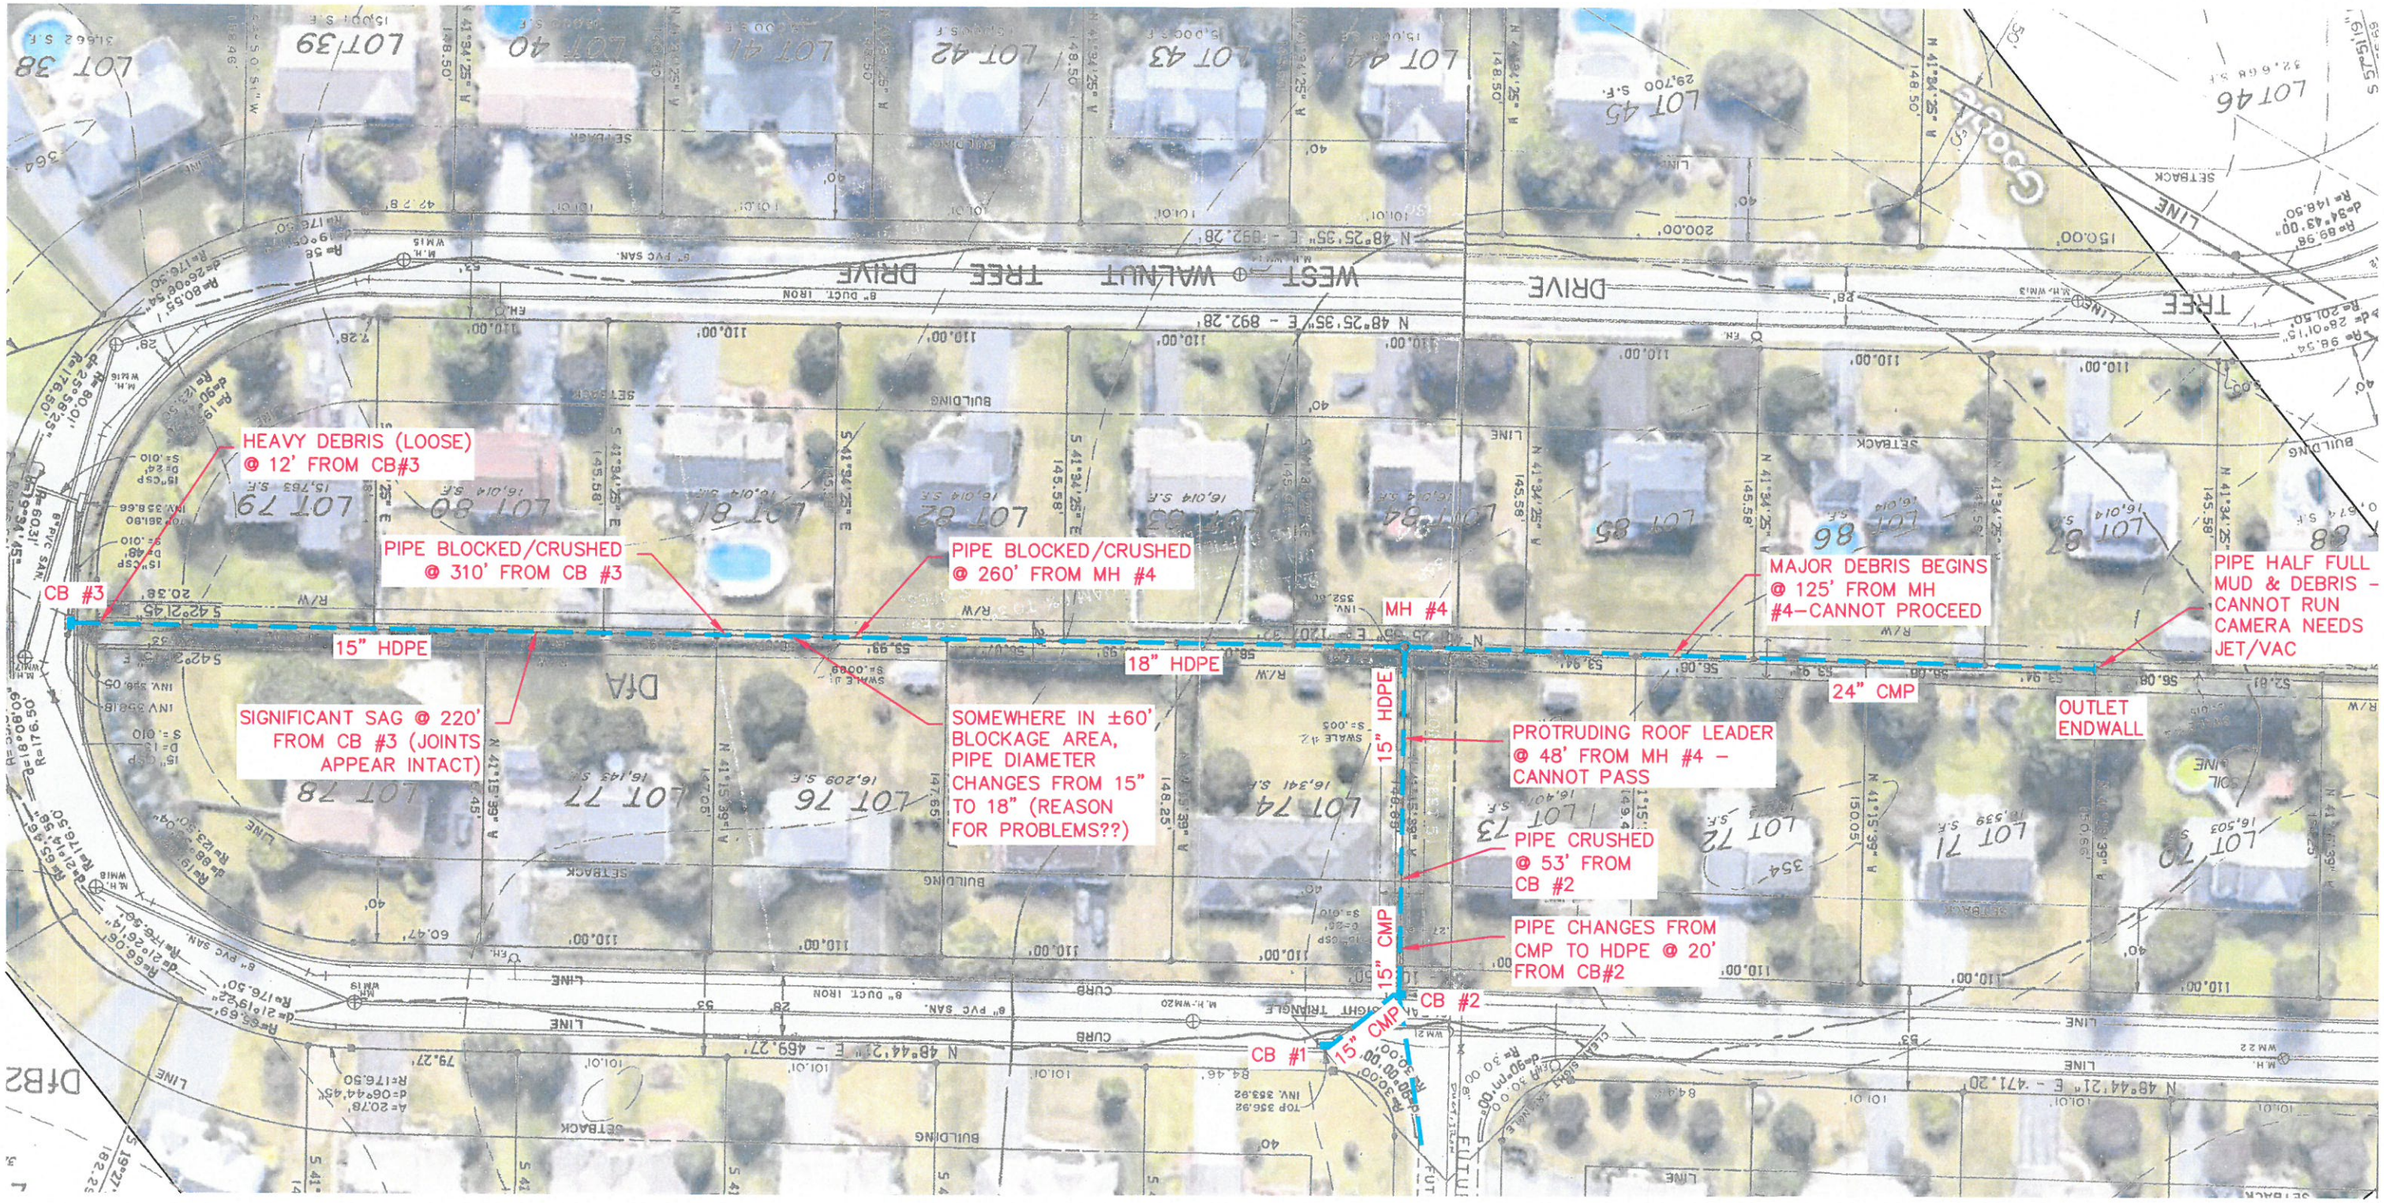

HEAVY DEBRIS (LOOSE)
@ 12' FROM CB#3
CB #3
15" HDPE
PIPE BLOCKED/CRUSHED
@ 310' FROM CB #3
SIGNIFICANT SAG @ 220'
FROM CB #3 (JOINTS
APPEAR INTACT)
PIPE BLOCKED/CRUSHED
@ 260' FROM MH #4
SOMEWHERE IN ±60',
BLOCKAGE AREA,
PIPE DIAMETER
CHANGES FROM 15"
TO 18" (REASON
FOR PROBLEMS??)
MH #4
18" HDPE
15" HDPE
PROTRUDING ROOF LEADER
@ 48' FROM MH #4 -
CANNOT PASS
PIPE CRUSHED
@ 53' FROM
CB #2
PIPE CHANGES FROM
CMP TO HDPE @ 20'
FROM CB#2
15" CMP
15" CMP
CB #2
CB #1
MAJOR DEBRIS BEGINS
@ 125' FROM MH
#4-CANNOT PROCEED
24" CMP
PIPE HALF FULL
MUD & DEBRIS -
CANNOT RUN
CAMERA NEEDS
JET/VAC
OUTLET
ENDWALL
WEST WALNUT TREE DRIVE
DRIVE
TREE
LOT 38
LOT 39
LOT 40
LOT 41
LOT 42
LOT 43
LOT 44
LOT 45
LOT 46
LOT 79
LOT 80
LOT 81
LOT 82
LOT 83
LOT 84
LOT 85
LOT 86
LOT 87
LOT 88
LOT 78
LOT 77
LOT 76
LOT 74
LOT 73
LOT 72
LOT 71
LOT 70
SETBACK
BUILDING
LINE
CURB