DISTRICT	COUNTY	ROUTE	SECTION	SHEET
5-0	BERKS	0662	05M	18 OF 26
BOROUGH OF FLEETWOOD				
REVISION NUMBER	REVISIONS			DATE

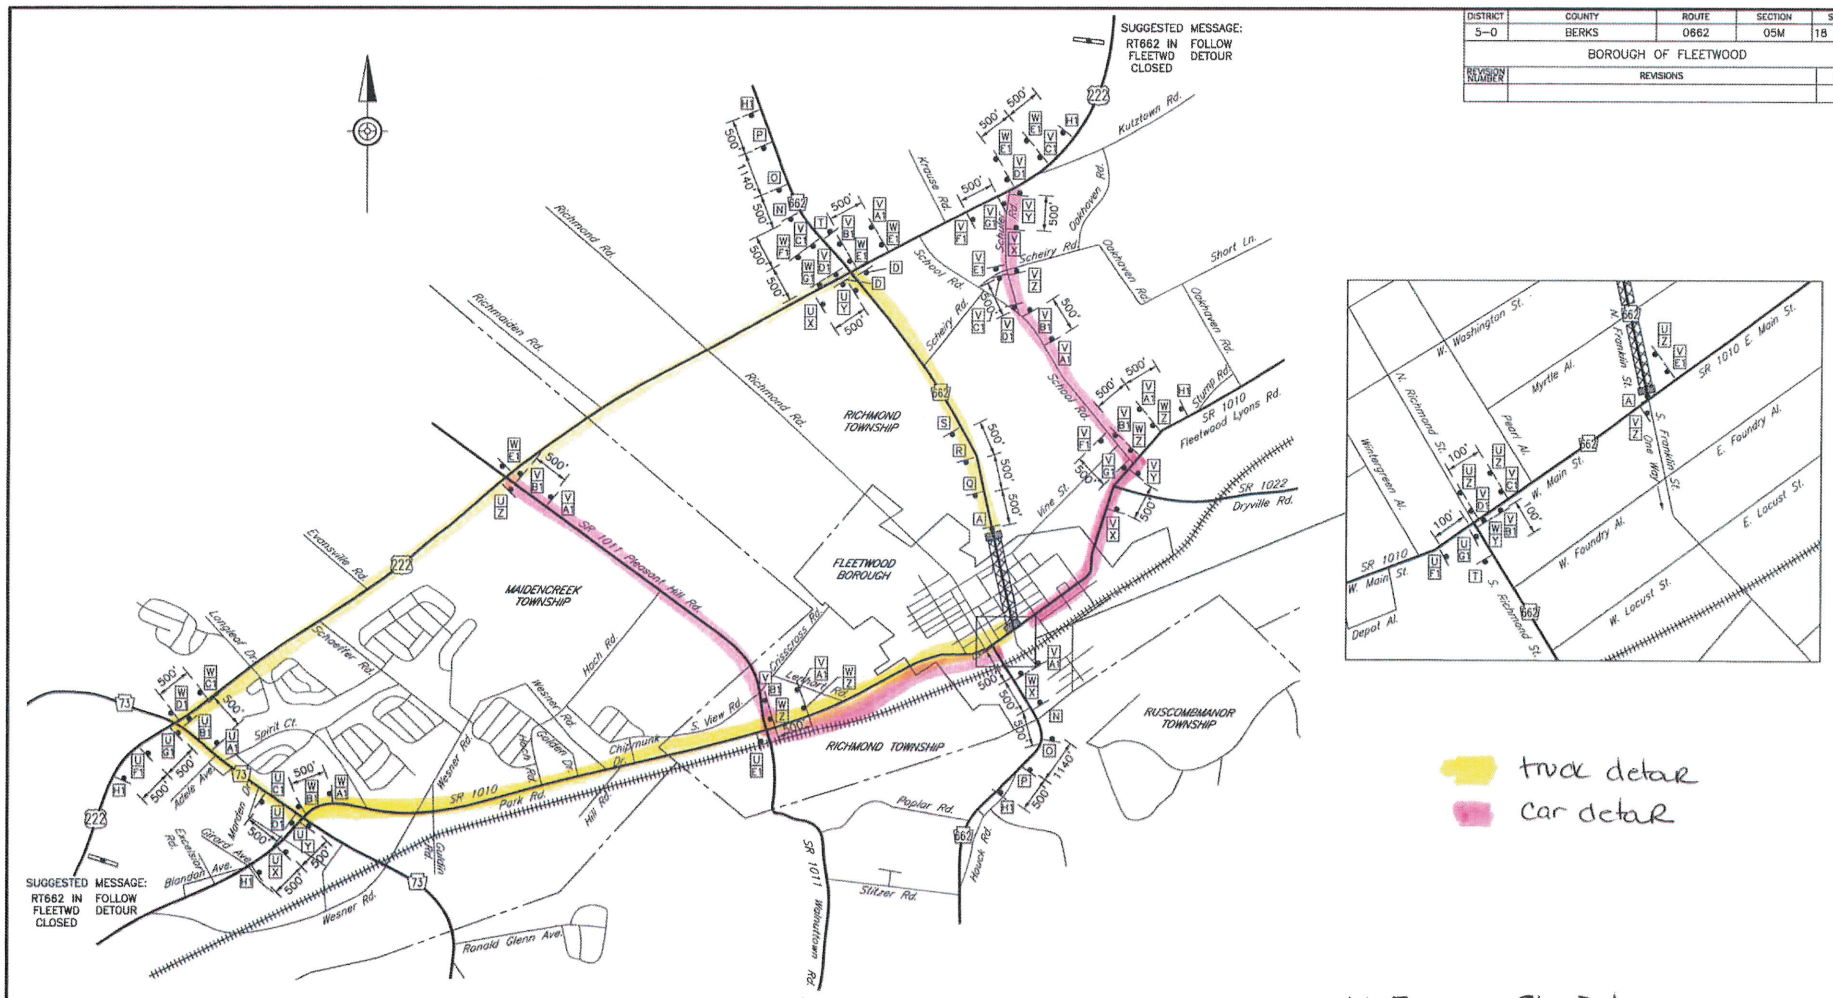

truck detour

car detour

LEGEND

- WORK AREA
- TYPE III BARRICADE
- [A] – TEMPORARY TRAFFIC CONTROL SIGN
- CHANGEABLE MESSAGE SIGN

NOT TO SCALE

N. Franklin St. Detour

PRELIMINARY

TRAFFIC CONTROL PLAN DETOUR STAGE 2

March 2016 - August 2016

PREPARED BY:
L&V Engineering, LLC

5/18/2015 6:20:22 AM, L&V Engineering, LLC