KOCH & KOCH
ATTORNEYS AT LAW
217 NORTH SIXTH STREET
P. O. BOX 8514
READING, PENNSYLVANIA 19603

TELEPHONE 610 - 378-9002
FAX NO. 610 - 378-9005

HENRY M. KOCH, JR.
TIMOTHY C. BITTING
MARK H. KOCH
PHILIP J. EDWARDS, LL.M (TAXATION)

HENRY M. KOCH, SR.
1934-1994

January 29, 2021

Diane Hollenbach
Maidencreek Township
Board of Supervisors
P.O. Box 319
Blandon, PA 19510

Re: DiGiorgio Mushroom Corp.
Application to Zoning Hearing Board

Dear Diane:

Enclosed you will please find in triplicate above-referenced application for a reaffirmation of the Special Exception issued to our client on December 30, 2003 and its finding that the use of the subject property for mushroom growing is a non-conforming use.

Also enclosed are the following:

A. Our check payable to the Maidencreek Township Board of Supervisors in the amount of $1,500.00 to cover the application fee.

B. A plan showing the property in question as well as all property owners within 1,000 feet of the subject property as well as their addresses.

C. A plan showing the initial area where our client intends to develop its mushroom process.

Would you kindly process the application. If you need anything further, please advise. Thank you for your cooperating and attention to this request.

Sincerely,

Henry M. Koch, Jr.

HMK:jls
Enclosures
Hand Delivered
cc: Kevin Manmiller

MAIDENCREEK TOWNSHIP ZONING HEARING BOARD

NOTICE OF APPEAL OR APPLICATION
(To be filed in triplicate with plot plan attached.)

APPEAL NO. _____

DATE _____

Appeal is hereby made by the undersigned (check one)

( ) from the action of the Zoning Officer in refusing my application for a Zoning Permit on _____, 20 .

( ) for a Variance from the terms of the Zoning Ordinance of Maidencreek Township.

( ) for a Special Exception from the terms of the Zoning Ordinance of Maidencreek Township. Reaffirmation.

( ) for a Conditional Use from the terms of the Zoning Ordinance of Maidencreek Township.

( ) for a Rezoning from the terms of the Zoning Ordinance of Maidencreek Township.

( ) from the action of the Building Inspector in refusing my application for a Building Permit on _____, 20 .

(X) for a decision that use of the premises for mushroom farming is a non-conforming use.

Name of Property Owner DiGiorgio Mushroom Corp.

Name of Applicant Same as owner

Location of Property 1161 R Park Road

Address of Applicant P.O. Box 96, Temple, PA 19560

Interest of Applicant in property if not owner (agent, lessee, equitable, etc.) _____

Attorney (if any) Koch & Koch, P.O. Box 8514, Reading, PA 19603

1. Application relates to:

Use (X) Lot Area ( ) Yards ( ) Height ( ) Existing Building ( )
Proposed Building ( ) Area Classification ( )
Other ( ) _____

2. Description of Real Property and Location: Mainly vacant land with some storage facilities located off the southeastern side of Route 222 between Dries Road and Route 73 being PIN Nos. 5410-06-33-9727 and 5410-07-57-6749 within the Giorgi business campus.

(a) Lot Size 75+/- acres
(b) Present Use Storage and farming
(c) Present Zoning Classification Industrial
(d) Present Existing Improvements Minor storage facilities

3. Date Building Inspector or Zoning Officer made his determination _____

Statement of alleged error or Building or Zoning Officer _____

4. Action desired by applicant Reaffirmation of Special Exception issued December 30, 2003 (See No. 6 below) as to use premises for mushroom farming

5. Reasons applicant believes the Board should approve the desired action (ci. To section or sections of the ordinance under which you believe the desired action may be allowed, and note specifically whether or not a hardship is being claimed) Property is currently being used for mushroom growing activities and circumstances today are substantially similar to those which existed in 2003

6. Has a previous appeal been filed in connection with these premises? Yes, Special Exception issued December 30, 2003 to use subject premises for Special Intensified Agricultural use; namely mushroom farming.

7. List names and addresses of all adjoining property owners and all property owners and/or residents within 1000 feet of the location of applicant's property.

8. Attach 3 scale copies of a plot plan of the real estate affected and in question here, indicating its location, North point, scale, adjoining owners, distances, lot size, size and location of improvements now existing and the size and location of proposed improvements, show site location insert, and indicate any other changes desired or information required by the Zoning Hearing Board.

9. The undersigned being the legal or equitable owner of certain real estate, which is the subject of a zoning application which is being submitted to the Township of Maidencreek simultaneously herewith, in consideration of the Township of Maidencreek processing the aforesaid plan, agree to pay to the aforesaid Township, within thirty (30) days from the date of the Township invoice, all costs that the Township has incurred, in processing the said zoning application.

I hereby depose and say that all of the above statements and the statements contained in any papers or plans submitted herewith are true and correct to the best of my knowledge, information and belief.

Date _____

_____
Applicant Agent and Atty

Witness:

_____

THIS APPLICATION MUST BE ACCOMPANIED WITH A CHECK IN THE AMOUNT OF $ _____ MADE PAYABLE TO: MAIDENCREEK TOWNSHIP BOARD OF SUPERVISORS.



USDA FSA, Google

GENERAL NOTES:

PROPERTY LINES SHOWN HEREON TAKEN FROM PLAN NUMBER 2014-050-D-1.1 WASTEWATER TREATMENT PLANT UPGRADE PREPARED BY STACKHOUSE BENSINGER INC. DATED 11/5/14.

A 40' WIDE EASEMENT FOR THE PURPOSED OF INGRESS AND EGRESS EXISTS ACROSS A WESTERN PORTION OF LANDS OF PATRICK KONOPELSKI, AS SET FORTH IN DEED BOOK 1169, PAGE 207, BERKS COUNTY RECORDS. THE EXACT LOCATION OF THE EASEMENT IS UNKNOWN.

A WATER RIGHTS GRANT EXISTS REGARDING THE WATER OF THE WILLOW CREEK AGAINST THE PARCEL FOR THE BENEFIT OF LANDS OF PATRICK KONOPELSKI, AS SET FORTH IN DEED BOOK 1169, PAGE 207, BERKS COUNTY RECORDS.

LOCATION OF SANITARY AND STORM MANHOLES, CURB INLETS, ELECTRIC AND LIGHT POLES AS SHOWN ARE FIELD LOCATED. ALL UNDERGROUND WATER, STORM, GAS AND SEWER SERVICES ARE APPROXIMATE AS SHOWN OR NOT KNOWN.

PA ONE CALL INFORMATION

PA ONE CALL SERIAL NUMBER: 20302313

MUNICIPALITY: MAIDENCREEK TOWNSHIP, BERKS COUNTY

IT IS THE CONTRACTOR'S RESPONSIBILITY TO COMPLY WITH THE PENNSYLVANIA ACT 287 AND TO CONTACT THE ONE CALL SYSTEM AT 1-800-242-1776 AT LEAST THREE (3) WORKING DAYS NOTICE PRIOR TO START OF CONSTRUCTION.

PROPERTY INFORMATION

OWNER / LESSEE:
GIORGI MUSHROOM CORP.
P.O. BOX 80
TEMPLE, PA. 19560

DEED REFERENCE/SOURCE OF TITLE:
BEING THE SAME PROPERTY WHICH BERKSHIRE MUSHROOM CORP. BY DEED DATED 3/18/74 AND RECORDED IN DEED BOOK 1169 PAGE 207 IN BERKS COUNTY RECORDS, AT READING, PENNSYLVANIA, GRANTED AND CONVEYED UNTO GIORGI MUSHROOM CORP.

TAX PIN NUMBER:
01441456-394727

TRACT AREA:
186.36 ACRES±

CURRENT ZONING:
INDUSTRIAL DISTRICT (I)

LEGEND

- EXISTING TREE
- EXISTING SIGN
- EXISTING FIRE HYDRANT
- EXISTING INLET
- EXISTING GAS VALVE
- EXISTING WATER VALVE
- EXISTING SANITARY CLEANOUT
- EXISTING UTILITY POLE
- EXISTING PROPERTY CORNER
- EXISTING WATERLINE
- EXISTING CABLE LINE
- EXISTING STORM SEWER AND MANHOLE
- EXISTING SANITARY SEWER AND MANHOLE
- EXISTING TREELINE
- EXISTING MAJOR CONTOUR
- EXISTING MINOR CONTOUR
- EXISTING PROPERTY LINE
- EXISTING EASEMENT LINE
- EXISTING BUILDING SETBACK LINE
- EXISTING ZONING BOUNDARY

ZONING REQUIREMENTS

TOWNSHIP OF MAIDENCREEK ZONING DATA: INDUSTRIAL DISTRICT (I)


ZONING INFORMATION	REQUIRED	EXISTING	PROVIDED
MAXIMUM PERMITTED			
BUILDING HEIGHT	45 FEET	LESS THAN 45 FEET	LESS THAN 45 FEET
IMPERMOUS COVERAGE	75%	28.0%	33.9%
LANDSCAPE GROUND COVER	25%	EXCEEDS 25%	EXCEEDS 25%
MINIMUM REQUIREMENTS			
LOT SIZE	50,000 SQ. FT.	7,265,153.6 SQ. FT. / 166.78 ACRES±	SAME AS EXISTING
BUILDING SETBACK	40 FEET	EXCEEDS 40 FEET	EXCEEDS 40 FEET
SIDE YARD			
EACH SIDE	20 FEET	EXCEEDS 20 FEET	EXCEEDS 20 FEET
REAR YARD	20 FEET	EXCEEDS 20 FEET	EXCEEDS 20 FEET
LOT WIDTH			
AT STREET LINE	200 FEET	EXCEEDS 200 FEET	SAME AS EXISTING
AT BUILDING SETBACK LINE	200 FEET	EXCEEDS 200 FEET	SAME AS EXISTING


LEGEND CON'T

- PROPOSED HANDICAP PARKING
- PROPOSED RETAINING WALL
- PROPOSED CONCRETE
- PROPOSED HEAVY DUTY PAVING

LOCATION MAP

SCALE: 1" = 800'

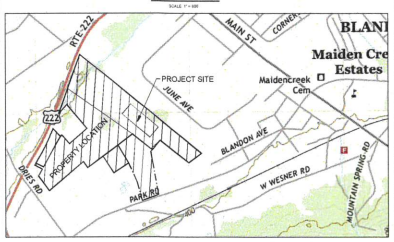

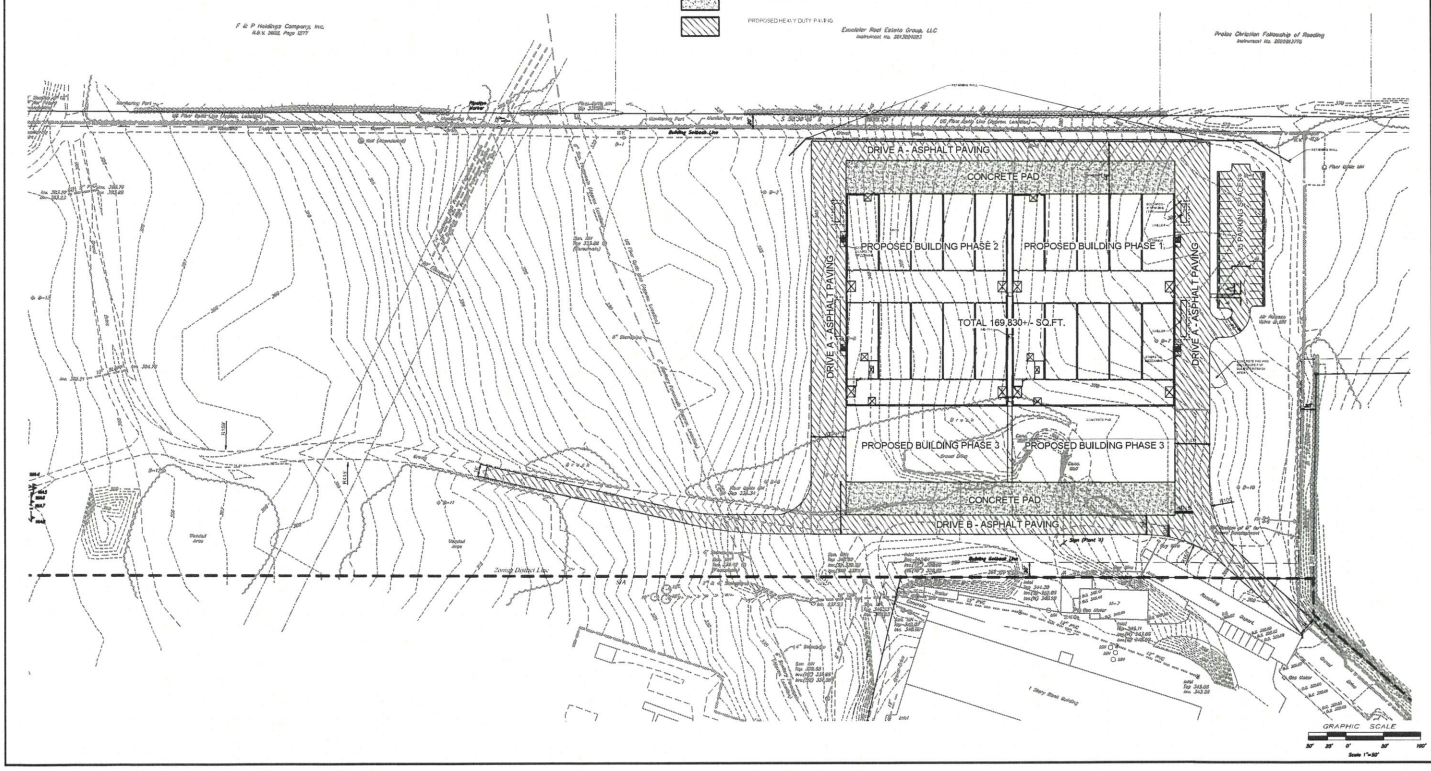

RELEASED FOR:
ZONING EXHIBIT
NOT FOR CONSTRUCTION

SSM
GROTS, STOPPER & MOYER, LTD.
Engineers and Consultants

GIORGI MUSHROOM CORP.
P.O. BOX 80 TEMPLE, PENNSYLVANIA 19560
ZONING EXHIBIT
MAIDENCREEK TOWNSHIP, BERKS COUNTY, PENNSYLVANIA
GROSS ACRES = 186.36 ± NET ACRES = 166.78 ±

5.26.2021 — 110180.0007
DATE — DRAFTING NUMBER

110180.0007
WORK ORDER NUMBER

C.1-05
DRAWING NUMBER

LABEL	NAME1	NAME2	MAILING	MAILING2	MAILING3	MAILING4	LOCATION1	LOCATION2	MUNI
1	F & P HOLDING CO INC		PO BOX 96	TEMPLE	PA	19560	347	JUNE AV	MAIDE
2	F & P HOLDING CO INC		PO BOX 96	TEMPLE	PA	19560	326	JUNE AV	MAIDE
3	HOFFMAN HERBERT L & DOROTHY V	& HOFFMAN DAVID J & DEAN A	403 SNYDER RD	READING	PA	19605	403	SNYDER RD	MAIDE
4	CAN CORPORATION OF AMERICA	% F & P HOLDING CO INC	326 JUNE AVE	BLANDON	PA	19510		GIRARD AV	MAIDE
5	DIGIORGIO MUSHROOM CORP		PO BOX 96	TEMPLE	PA	19560	1161R	PARK RD	MAIDE
6	EXCELSIOR REAL ESTATE GRP LLC		PO BOX 15126	READING	PA	19612	331	JUNE AV	MAIDE
7	PRIZER REALTY LLC		318 JUNE AVE	BLANDON	PA	19510	318	JUNE AV	MAIDE
8	BHR REALTY		85 AVENUE K	NEWARK	NJ	7105	310	JUNE AV	MAIDE
9	PRAISE CHRISTIAN FELLOWSHIP OF	READING PA INC	323 JUNE AVE	BLANDON	PA	19510	323	JUNE AV	MAIDE
10	MAIDENCREEK TWP AUTH		PO BOX 319	BLANDON	PA	19510	303	JUNE AV	MAIDE
11	SEQUOIA REALTY PARTNERS II LLC		520 NORTH NEW ST	BETHLEHEM	PA	18018	321	JUNE AV	MAIDE
12	MAHALO ONE LLC		935 BERKSHIRE BLVD	WYOMISSING	PA	19610	311	JUNE AV	MAIDE
13	KONOPELSKI PATRICK		94 PARK AVE	SINKING SPRING	PA	19608	8060	ALLENTOWN PI	MAIDE
14	BEUTH STEVEN J & MARY E		166 BLANDON AVE	BLANDON	PA	19510	166	BLANDON AV	MAIDE
15	SEYLER LEON J & GRETTA R		1109 PARK RD	BLANDON	PA	19510 R		PARK RD	MAIDE
16	ASCOLI REALTY CORP		PO BOX 96	TEMPLE	PA	19560		PARK RD	MAIDE
17	SEYLER LEON J & GRETTA R		1109 PARK RD	BLANDON	PA	19510	1109	PARK RD	MAIDE
18	KELLER JOSEPH E		PO BOX 292	TEMPLE	PA	19560	1111	PARK RD	MAIDE
19	SCHOELLKOPF JAMES W JR	& ERIC F SR & ROW VICKI A	1145 PARK RD	BLANDON	PA	19510	1145	PARK RD	MAIDE
20	ASCOLI REALTY CORP		PO BOX 96	TEMPLE	PA	19560	1113	PARK RD	MAIDE
21	ASCOLI REALTY CORP		PO BOX 96	TEMPLE	PA	19560	1117	PARK RD	MAIDE
22	ASCOLI REALTY CORP		PO BOX 96	TEMPLE	PA	19560		PARK RD	MAIDE
23	ASCOLI REALTY CORP		PO BOX 96	TEMPLE	PA	19560		PARK RD	MAIDE
24	ASCOLI REALTY CORPORATION		PO BOX 96	TEMPLE	PA	19560	1121	PARK RD	MAIDE
25	ASCOLI REALTY CORP		PO BOX 96	TEMPLE	PA	19560	1133	PARK RD	MAIDE
26	DIGIORGIO MUSHROOM CORP		PO BOX 96	TEMPLE	PA	19560	1161	PARK RD	MAIDE
27	HOFFMAN HERBERT L & DOROTHY V	& HOFFMAN DAVID J & DEAN A	403 SNYDER RD	READING	PA	19605	403	SNYDER RD	MAIDE
28	REDNER DEVELOPMENT CO		3 QUARRY RD	READING	PA	19605	3	QUARRY RD	MAIDE
29	F & P HOLDING CO INC	% CAN CORP	326 JUNE AVE	BLANDON	PA	19510		ALLENTOWN PI	MAIDE
30	YOUNKER JAMES M & SUSAN M		77 RICHMAIDEN RD	FLEETWOOD	PA	19522		SNYDER RD	MAIDE
31	HOFFMAN HERBERT L & DOROTHY V	& HOFFMAN DAVID J & DEAN A	403 SNYDER RD	READING	PA	19605	403	SNYDER RD	MAIDE
32	SHUMAN FERN E		207 SNYDER RD	READING	PA	19605	207	SNYDER RD	MAIDE
33	WELLER KENNETH H & BELINDA J		211 SNYDER RD	READING	PA	19605	211	SNYDER RD	MAIDE
34	FIES MARY JANE & LEWIS A		220 SNYDER RD	READING	PA	19605	220	SNYDER RD	MAIDE
35	SNYDER DAVID A & MYRA I		215 SNYDER RD	READING	PA	19605	215	SNYDER RD	MAIDE
36	LUTZ ROBERT F & MADELYN C		219 SNYDER RD	READING	PA	19605	219	SNYDER RD	MAIDE
37	MOYER KENNETH L JR & MARY N		216 SNYDER RD	READING	PA	19605	216	SNYDER RD	MAIDE
38	ACCB READING RE LLC		200 ALPHA DR	PITTSBURGH	PA	15238	243	SNYDER RD	MAIDE
39	GILBERT JEFFREY S		244 SNYDER RD	READING	PA	19605	244	SNYDER RD	MAIDE
40	113 DRIES ROAD LLC		113 DRIES RD	READING	PA	19605	113	DRIES RD	MAIDE
41	SCHLOUCH BARRY L & DEBORAH L		60 LAUB LN	MOHNTON	PA	19540	132	EXCELSIOR DR	MAIDE
42	WEISMAN PROPERTIES LLC	% WEISMAN DOUG & DORENE	2004 S GALEN HALL RD	REINHOLDS	PA	17569	109	DRIES RD	MAIDE
43	DIGIORGIO MUSHROOM CORP		PO BOX 96	TEMPLE	PA	19560	8061	ALLENTOWN PI	MAIDE
44	KARANXHA EUGEN		8033 ALLENTOWN PIKE	READING	PA	19605	8033	ALLENTOWN PI	MAIDE
45	READING AID II PROPCO LLC		330 N WABASH AVE STE 370	CHICAGO	IL	60611	105	DRIES RD	MAIDE
46	RTJ HOLDINGS LLC		1164 PARK RD	READING	PA	19605	307	JUNE AV	MAIDE
48	GERHARD CAROL L		PO BOX 668 162 BLANDON /	BLANDON	PA	19510	162	BLANDON AV	MAIDE
49	HOLLEY MICHAEL T SR		101 DRIES RD	READING	PA	19605	101	DRIES RD	MAIDE

50 BASSININSKY REGINA		673 VALLEY RD	POTTSVILLE	PA	17901		DRIES RD	MAIDE
51 CHERRY JASON E		132 BLANDON AVE	BLANDON	PA	19510		BLANDON AV	MAIDE
52 BASSININSKY REGINA		673 VALLEY RD	POTTSVILLE	PA	17901	99	DRIES RD	MAIDE
53 GARCIA BRAULIO COLON		93 DRIES RD	READING	PA	19605		DRIES RD	MAIDE
54 LARALYNN L P		836 MEMORIAL HGWY	OLEY	PA	19547	129	EXCELSIOR DR	MAIDE
55 GARCIA BRAULIO COLON		93 DRIES RD	READING	PA	19605	93	DRIES RD	MAIDE
56 PENNSYLVANIA LINES LLC	%NORFOLK SOUTHERN CORP TX DEP	110 FRANKLIN RD SE	ROANOKE	VA	24042 R		PARK RD	MAIDE
57 LUOMA RHONDA L		164 BLANDON AVE	BLANDON	PA	19510	164	BLANDON AV	MAIDE
58 BEISSEL ROBERT L &	ALICE H HAWKINS-BEISSEL	8017 ALLENTOWN PIKE	READING	PA	19605	8017	ALLENTOWN PI	MAIDE
59 8012 ALLENTOWN PIKE LLC		250 WEATHERHILL DR	WEST CHESTER	PA	19382	8012	ALLENTOWN PI	MAIDE
60 MORALES RUBEN		4844 KUTZTOWN RD	TEMPLE	PA	19560	8009	ALLENTOWN PI	MAIDE
61 F & P HOLDING CO INC		326 JUNE AVE	BLANDON	PA	19510		PARK RD	MAIDE
62 F & P HOLDING CO INC	% CAN CORP OF AM	326 JUNE AVE	BLANDON	PA	19510		EXCELSIOR DR	MAIDE
63 SEYLER ROBERT V III		1105 PARK RD	BLANDON	PA	19510	1105	PARK RD	MAIDE
64 SB NEWPORT LLC	% R&C HEAVY MECHANICAL	PO BOX 167	BLANDON	PA	19510	1104	PARK RD	MAIDE
65 ALBERTS JOEL & BONNIE L		478 OLEY RD	FLEETWOOD	PA	19522 71B		DRIES RD	MAIDE
66 MDM BLANDON LLC		600 QUEEN ST	POTTSTOWN	PA	19464	1120	PARK RD	MAIDE
67 MARBARGER BETTY LOU		425 CENTRE ST	READING	PA	19605	8004	ALLENTOWN PI	MAIDE
68 MDM BLANDON LLC		600 QUEEN ST	POTTSTOWN	PA	19464		PARK RD	MAIDE
69 ASCOLI REALTY CORP		PO BOX 96 BLANDON RD	TEMPLE	PA	19560	53	DRIES RD	MAIDE
70 ASCOLI REALTY CORP		PO BOX 96	TEMPLE	PA	19560	8000	ALLENTOWN PI	MAIDE
71 KELLER JOSEPH E		PO BOX 292	TEMPLE	PA	19560		PARK RD	MAIDE
72 ASCOLI REALTY CORP		PO BOX 96	TEMPLE	PA	19560		DRIES RD	MAIDE
73 DIGIORGIO MUSHROOM CORP		PO BOX 96 BLANDON RD	TEMPLE	PA	19560	43	DRIES RD	MAIDE
74 ASCOLI REALTY CORP		PO BOX 96	TEMPLE	PA	19560	51	DRIES RD	MAIDE
75 GIORGI MUSHROOM CO	ATTN: KAREN	PO BOX 96	TEMPLE	PA	19560		PARK RD	MAIDE
76 ASCOLI REALTY CORPORATION		PO BOX 96	TEMPLE	PA	19560	1137	PARK RD	MAIDE
77 ASCOLI REALTY CORP		PO BOX 96	TEMPLE	PA	19560		PARK RD	MAIDE
78 ASCOLI REALTY CORP		PO BOX 96 BLANDON RD	TEMPLE	PA	19560	318	W WESNER RD	MAIDE
79 ASCOLI REALTY CORPORATION		PO BOX 96	TEMPLE	PA	19560 R		PARK RD	MAIDE
80 ASCOLI REALTY CORP		PO BOX 96	TEMPLE	PA	19560		PARK RD	MAIDE
81 ASCOLI REALTY CORP		PO BOX 96	TEMPLE	PA	19560	39	DRIES RD	MAIDE
82 BERKSHIRE PROPERTY MANAGEMENT	COMPANY LLC	280 W WESNER RD	READING	PA	19605	280	W WESNER RD	MAIDE
83 ASCOLI REALTY CORP		PO BOX 96	TEMPLE	PA	19560		PARK RD	MAIDE
84 ASCOLI REALTY CORPORATION		PO BOX 96	TEMPLE	PA	19560	33	DRIES RD	MAIDE
85 GIORGIO FOODS INC		PO BOX 96	TEMPLE	PA	19560		W WESNER RD	MAIDE
86 DIGIORGIO MUSHROOM CORP		PO BOX 96	TEMPLE	PA	19560	1161	PARK RD	MAIDE
87 GIORGIO FOODS INC		PO BOX 96	TEMPLE	PA	19560	350	W WESNER RD	MAIDE
88 ASCOLI REALTY CORP		PO BOX 96	TEMPLE	PA	19560		PARK RD	MAIDE
89 PERRIN ROBERT A III		339 W WESNER RD	READING	PA	19605	339	W WESNER RD	MAIDE
90 DIGIORGIO MUSHROOM CORP		PO BOX 96	TEMPLE	PA	19560		PARK RD	MAIDE
91 HEEBNER KEVIN & DENISE		2106 BRESSLER DR	WYOMISSING	PA	19610		W WESNER RD	MAIDE
92 WESNER LAND ASSOCIATES LLC		287 W WESNER RD	READING	PA	19605	287	W WESNER RD	MAIDE
93 HEEBNER KEVIN & DENISE		2106 BRESSLER DR	WYOMISSING	PA	19610	1160	PARK RD	MAIDE
94 HEEBNER KEVIN M & DENISE B		1164 PARK RD	READING	PA	19605	1164	PARK RD	MAIDE
95 ASCOLI REALTY CORP		PO BOX 96	TEMPLE	PA	19560		PARK RD	MAIDE
96 BURKERT GLENN A & VALERIE L		112 DRIES RD	READING	PA	19605	112	DRIES RD	ONTEL
97 FUNK DENNIS B & LYNETTE H		PO BOX 218	TEMPLE	PA	19560		DRIES RD	ONTEL
98 RINEHART CHRISTOPHER R &	DEBRA L	PO BOX 299	OLEY	PA	19547	136	DRIES RD	ONTEL

99	FUNK DENNIS B & LYNETTE		PO BOX 218	TEMPLE	PA	19560	94A	DRIES RD ONTEL
100	FUNK DENNIS B & LYNETTE H		PO BOX 218	TEMPLE	PA	19560	94B	DRIES RD ONTEL
101	MESSING JOHN		5686 ALLENTOWN PIKE	READING	PA	19605		5686 ALLENTOWN PI ONTEL
102	R CULP LLC		83 MILL RD	NARVON	PA	17555	72A	DRIES RD ONTEL
103	R CULP LLC		83 MILL RD	NARVON	PA	17555		5704 ALLENTOWN PI ONTEL
104	MARRERO PEDRO JR		5700 ALLENTOWN PIKE	READING	PA	19605		5700 ALLENTOWN PI ONTEL
105	MERCADO ELLIOT SR & CHARLOTTE		5696 ALLENTOWN PIKE	READING	PA	19605		5696 ALLENTOWN PI ONTEL
106	URIBE EDUARDO M		62 DRIES RD	READING	PA	19605		62 DRIES RD ONTEL
107	DE OCA MELINA MONTES	& MELISSA MONTES & MELANY MON	3 GRUBE LN	READING	PA	19605		3 GRUBE LN ONTEL
108	MESSING JOHN		5692 ALLENTOWN PIKE	READING	PA	19605		5692 ALLENTOWN PI ONTEL
109	ALTHOUSE JOHNNY I & GLORIA M A		5676 ALLENTOWN PIKE	READING	PA	19605		5676 ALLENTOWN PI ONTEL
110	MATZ ROBERT A		9 GRUBE LN	READING	PA	19605		9 GRUBE LN ONTEL
111	DE OCA MELINA MONTES	& MELISSA MONTES & MELANY MON	3 GRUBE LN	READING	PA	19605		3 GRUBE LN ONTEL
112	RAMICH MICHAEL R & BRENDA F		11 GRUBE LN	READING	PA	19605		11 GRUBE LN ONTEL
113	KAMANT JEREMY & ANDREA		15 GRUBE LN	READING	PA	19605		15 GRUBE LN ONTEL
114	FLICKER BENJAMIN M		5680 ALLENTOWN PIKE	READING	PA	19605		5680 ALLENTOWN PI ONTEL
115	ASCOLI REALTY CORP		PO BOX 96	TEMPLE	PA	19560		44 DRIES RD ONTEL
116	KULP JEFFREY SCOTT	& CZERWONKA DIANE M	19 GRUBE LN	READING	PA	19605		19 GRUBE LN ONTEL
117	WOODS ALBERT T		21 GRUBE LN	READING	PA	19605		21 GRUBE LN ONTEL
118	ASCOLI REALTY CORP		PO BOX 96	TEMPLE	PA	19560		DRIES RD ONTEL
119	BETANCES ALEXANDER		5672 ALLENTOWN PIKE	READING	PA	19605		5672 ALLENTOWN PI ONTEL
120	ASCOLI REALTY CORP		PO BOX 96	TEMPLE	PA	19560		DRIES RD MAIDE
121	WALKER & ROHR		228 N GARFIELD ST	KENNETT SQUARE	PA	19348		RTE 222 ONTEL
122	GIORGI MUSHROOM CO	ATTN: KAREN	PO BOX 96	TEMPLE	PA	19560		DRIES RD ONTEL
123	GIORGI MUSHROOM CO	ATTN: KAREN	PO BOX 96	TEMPLE	PA	19560		PARK RD ONTEL
124	GIORGI MUSHROOM CO	ATTN: KAREN	PO BOX 96	TEMPLE	PA	19560		1215 PARK RD ONTEL
125	GIORGI MUSHROOM CO	ATTN: KAREN	PO BOX 96	TEMPLE	PA	19560		PARK RD ONTEL
126	GIORGI MUSHROOM CO	ATTN: KAREN	PO BOX 96	TEMPLE	PA	19560		DRIES RD ONTEL